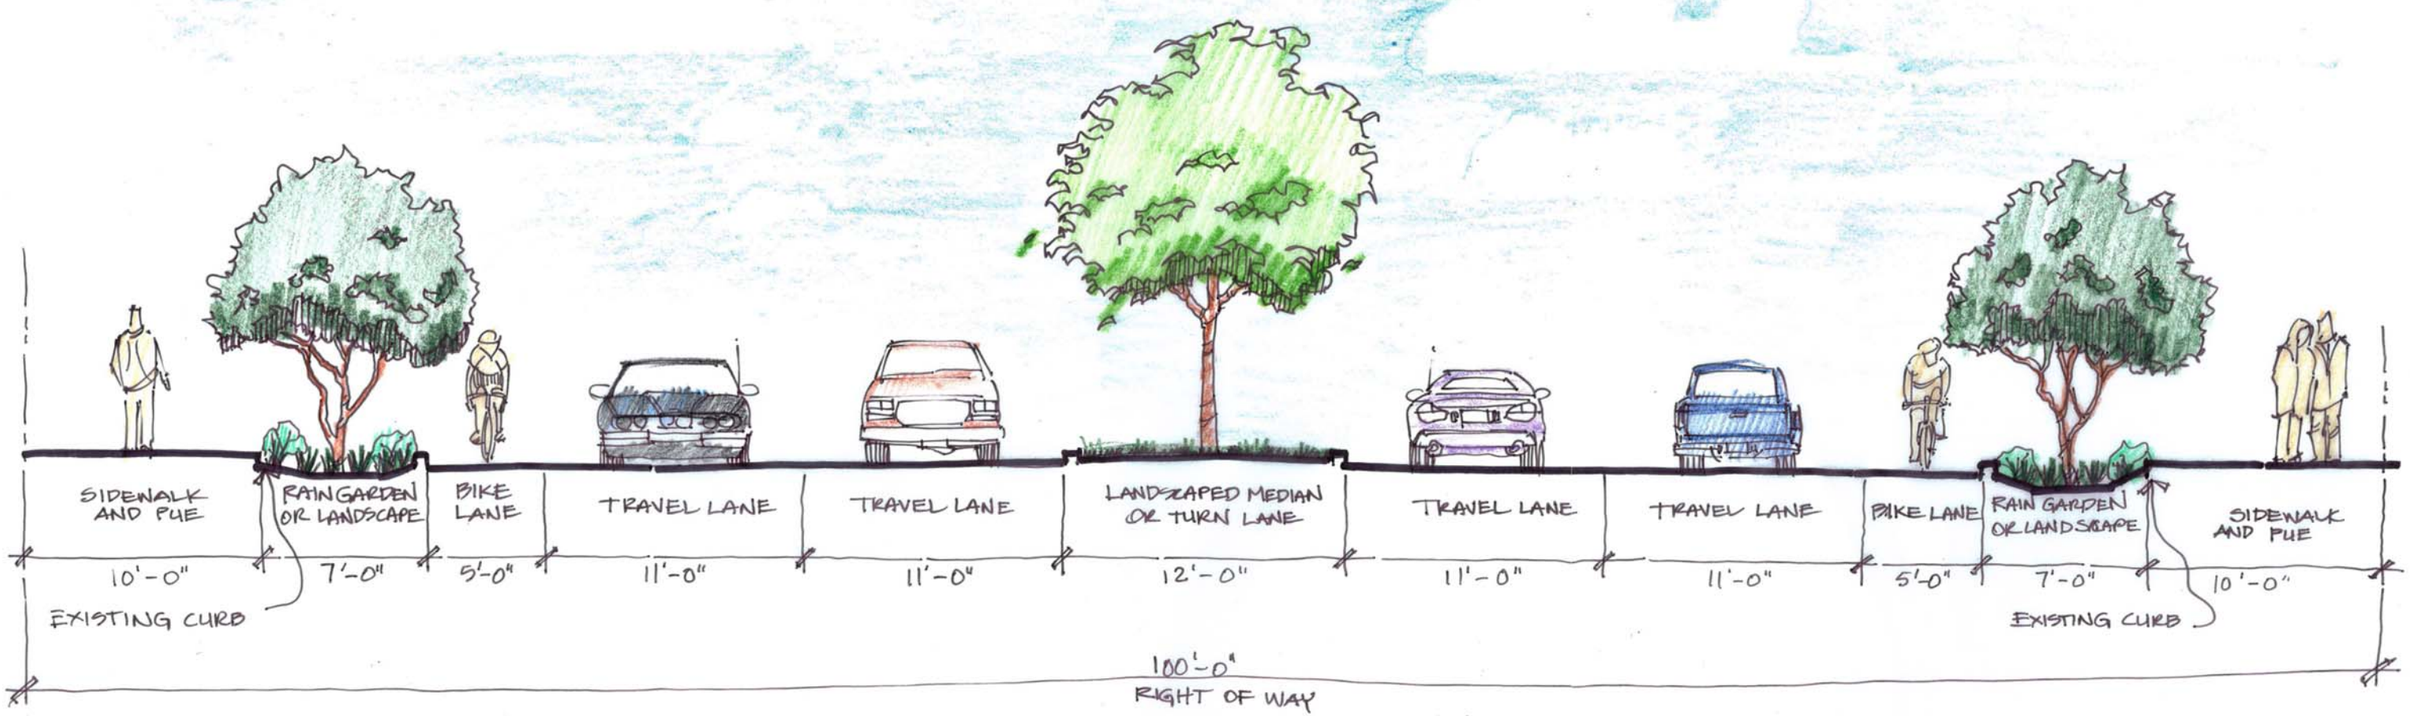

Tennant Way - Preliminary Design Option

Longview, Washington | Street Section | April 2012

BergerABAM